FilmL.A., Inc.
6255 W Sunset Blvd, 12th Floor
Hollywood, CA 90028
t: (213)977-8600 - f: (213)977-8601
www.filmla.com

Summary Information

Permit No: F00153774-D **Type of Permit:** FILMING **Release Date:** 07/22/2019

Production Company CBS SHOWTIME NETWORKS INC.

Insured Company Name CBS SHOWTIME NETWORKS INC.
Contact Phone No. 1 212-708-1684
Contact Phone No. 2
Fax
Address 1633 BROADWAY, 17TH FLOOR
NEW YORK, New York 10019

Production Title THE L WORD: GENERATION Q

Type of Production TV Drama

Producer Allyce Ozarski

Director Steph Green

1st AD Kayse Goodell

Production Manager Julie Hartley

FilmL.A. Coordinator Cody Penwell

Location Manager Paul Boydston
Primary Phone Mobile - 760-889-2998
Secondary Phone Office - 310-840-2441

Location Assistant N/A N/A
Primary Phone Mobile - N/A
Secondary Phone

Fees

Posting 300	$138.00
Posting 1500	$345.00
Notification Charge	$173.00
LA CITY LANE AND STREET CLOSURE FEE	$312.00
FILMLA NON-REFUNDABLE FILM PERMIT RIDER FEE	$111.00
LA CITY FIRE SAFETY OFFICER	$2,052.00

Total Permit Fee $3,131.00

Number of Locations 1

NOT A PERMIT

FilmL.A., Inc.
6255 W Sunset Blvd, 12th Floor
Hollywood, CA 90028
t: (213)977-8600 - f: (213)977-8601
www.filmla.com

Summary Information — Location

Permit Number	F00153774-D	**Location Manager**	Paul Boydston
Production Company	CBS SHOWTIME NETWORKS INC.	Primary Phone	Mobile - 760-889-2998
Insured Company	CBS SHOWTIME NETWORKS INC.	Secondary Phone	Office - 310-840-2441
Production Title	THE L WORD: GENERATION Q		

Location Address	2404 Wilshire Blvd, Los Angeles, CA, 90057
Location Name	AMERICAN CEMENT BUILDING
Location Type	Apartment Building
Prep Dates	7/17/2019 - 7/22/2019 07:00 - 19:00 6 days
Film Dates	7/23/2019 - 7/23/2019 04:00 - 22:00 1 day
Strike Dates	7/24/2019 - 7/24/2019 07:00 - 22:00
Open or Closed to the Public	Open
Generic Conditions	*Certain service and personnel fees required by jurisdictional agencies are not collected by FilmL.A. Any such fees must be paid directly to the appropriate agency, and a separate invoice will be provided to the permittee. *LAFD UFSO: Company must contact FilmL.A. for extension of the Uniformed Fire Safety Officers' hours. During normal business hours, UFSO must also inform the LAFD Film desk of the extension. All closures impacting sidewalks must be implemented per WATCH manual, CA MUTCD TA-28 & TA-29 Community Survey Obtained Equipment staging and vehicles may park on one side of the street only. Must Maintain 5' Clearance on Sidewalks/Walkways Must maintain local/emergency access No cast or crew parking on area streets No interference with merchant activity. Number of uniformed officers listed on the permit is a minimum requirement. Permittee remains responsible for deploying a sufficient number of uniformed officers to provide traffic and crowd control to ensure the safety of the film crew and the public. Traffic control must be done in accordance w/MUTCD Traffic Officers Required Uniformed officers shall have a copy of the film permit in their possession and are required to confirm that all traffic control signage devices are in place.
Please see attached documents	F00153774-Overhead-Park_View.pdf Park View (closure) btwn Wilshire & 6th - The L Word (Rev 1).pdf

NOT A PERMIT

FilmL.A., Inc.
6255 W Sunset Blvd, 12th Floor
Hollywood, CA 90028
t: (213)977-8600 - f: (213)977-8601
www.filmla.com

Summary Information — Location

Permit Number F00153774-D
Production Company CBS SHOWTIME NETWORKS INC.
Insured Company CBS SHOWTIME NETWORKS INC.
Production Title THE L WORD: GENERATION Q

Location Manager Paul Boydston
Primary Phone Mobile - 760-889-2998
Secondary Phone Office - 310-840-2441

Equipment on Location

Type	Quantity
10 Ton Truck	2
5 or 10 ton trucks	5
5 Ton Truck	2
Cast/Crew vehicles	50
Cube Trucks	3
Generator	1
Honey Wagons	1
Scissor Lifts	1
Semi Trucks	5
Stakebed Trucks	5
Trailers	2
Vans	4

Personnel on Location

Type	Quantity
Cast	5
Crew	20
Extras	28
LA City UFSO assigned	45446
Off-Duty/Retired LAPD Officer(s)	2

Filming Activities Atmospheric Smoke Effects; Drive ups & away; Equipment on sidewalk, in curb lane & across street; Interior and exterior dialogue; Intermittent pedestrian control; Intermittent traffic control - 2 minutes standard; cable drop out of window or down stairwell, atmospheric haze,;

Jurisdiction **Political:** Los Angeles City - Council District 01 **Police:** Los Angeles Police Department **Fire:** Los Angeles City

Thomas Guide **Page:** 634 **Grid:** B3

Approvals

LOS ANGELES CITY FIRE DEPARTMENT - FILM UNIT	Vincent Owens
LOS ANGELES CITY POLICE DEPARTMENT	Gabriel Aleman
FILML.A. CLOSURES	Yulizza Ramirez
LOS ANGELES CITY DEPARTMENT OF PUBLIC WORKS	Vanessa Martin

Coordinator Note UFSO REQUIRED:
7/23; 0400-2200

Coordinator Note RIDER D RELEASES THE LOCATION FOR 7/23

Parking

Base Camp
Location Type : Filming Location

Crew Parking
Location Type : Filming Location

NOT A PERMIT

FilmL.A., Inc.
6255 W Sunset Blvd, 12th Floor
Hollywood, CA 90028
t: (213)977-8600 - f: (213)977-8601
www.filmla.com

Summary Information — Location

Permit Number	F00153774-D	**Location Manager**	Paul Boydston
Production Company	CBS SHOWTIME NETWORKS INC.	Primary Phone	Mobile - 760-889-2998
Insured Company	CBS SHOWTIME NETWORKS INC.	Secondary Phone	Office - 310-840-2441
Production Title	THE L WORD: GENERATION Q		

Posting "No Parking" signs W/S S PARK VIEW ST FROM WILSHIRE BLVD TO THE SOUTH 300FT

Approximate Footage 0 - 300 **Log Number** 247614

Date(s) 7/17/2019 to 7/19/2019 **Time(s)** 07:00 to 19:00

Posting "No Parking" signs B/S S PARK VIEW ST FROM 6TH ST TO WILSHIRE BLVD

Approximate Footage 1201 - 1500 **Log Number** 248249

Date(s) 7/23/2019 to 7/23/2019 **Time(s)** 07:00 to 19:00

Posting "No Parking" signs W/S S PARK VIEW ST FROM WILSHIRE BLVD TO THE SOUTH 300FT

Approximate Footage 0 - 300 **Log Number** 248250

Date(s) 7/22/2019 to 7/24/2019 **Time(s)** 00:00 to 00:00

Lane / Full Closure FULL CLOSURE PARK VIEW ST FROM 6TH ST TO WILSHIRE BLVD,

Approximate Footage 0 - 300

Date(s) 7/23/2019 to 7/23/2019 **Time(s)** 01:00 to 23:59

NOT A PERMIT

G GENERATOR
CABLE RUN & DISTRO BOXES
CLOSURE
POSTING

INT. CAMPAIGN HEADQUARTERS

SHOOT: Tuesday, July 23rd
American Cement Building, 2404 Wilshire Blvd, Los Angeles, CA 90057

N

PENDING

Permit #F0015377 4-D

Permit #E0015377A-D

R3-1 R3-2 R11-4 R11-2 SC3 M4-10(L) M4-10(R) W20-2 W20-3

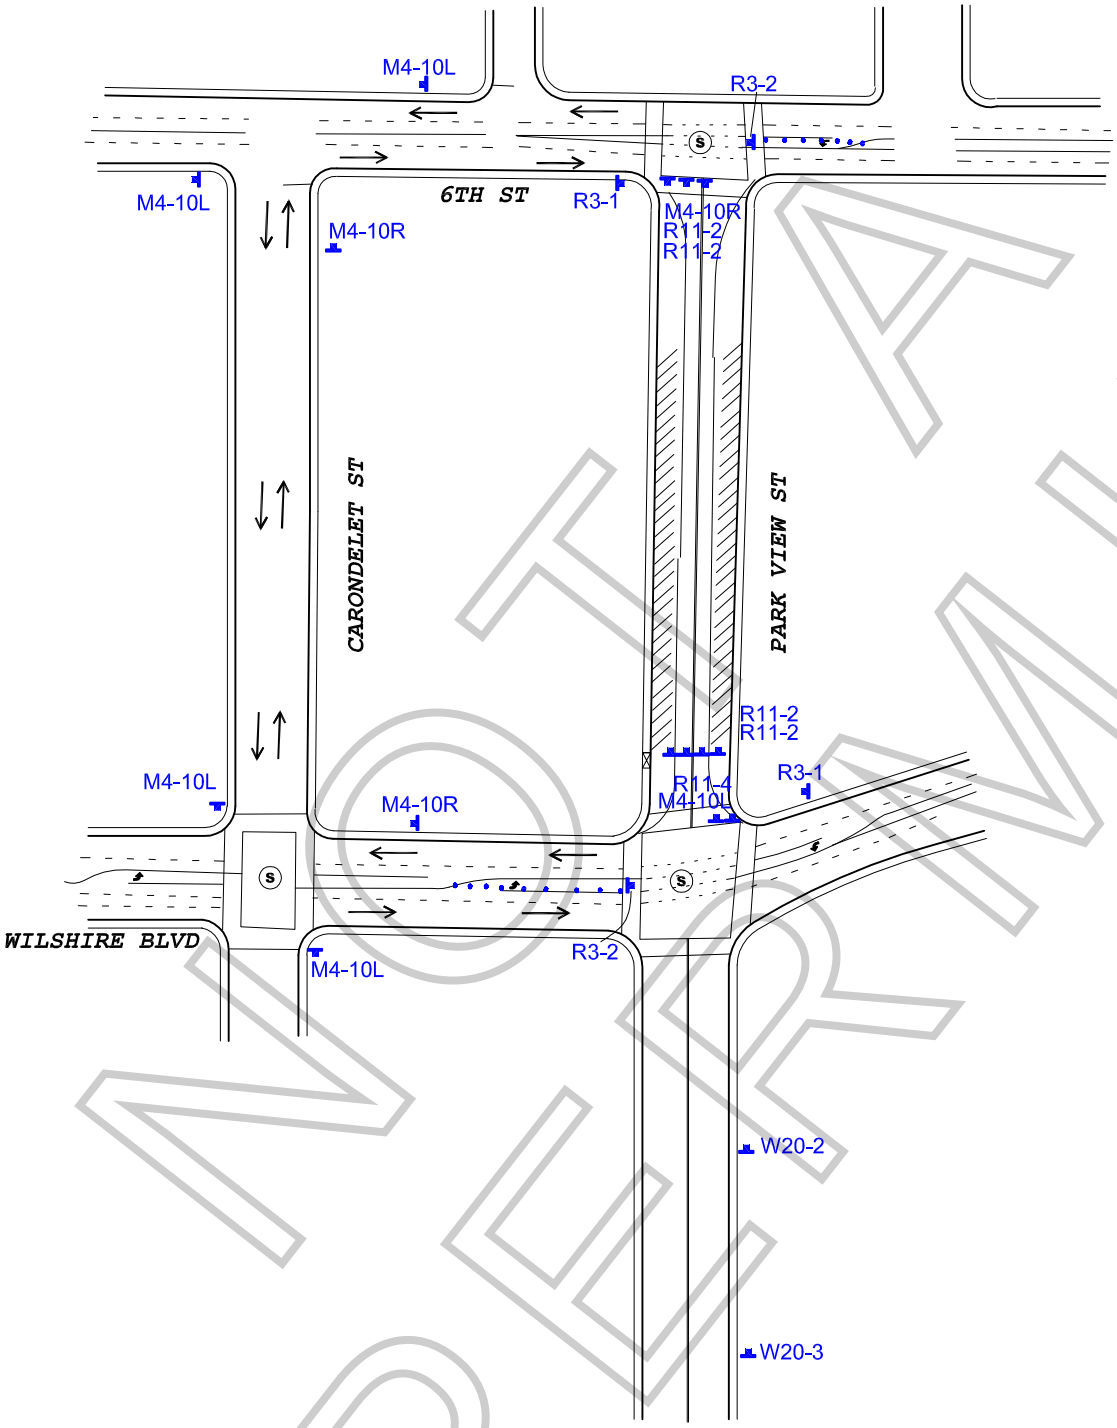

NOT A PERMIT

WORK ZONE TRAFFIC CONTROL PLAN
GENERAL NOTES

1. DATE/TIME: 7-23-19 FROM 01:00 HOURS TO 23:59 HOURS.

2. ALL SIGNING, STRIPING, AND TRAFFIC CONTROL DEVICES SHALL CONFORM TO THE (CURRENT) STATE OF CALIFORNIA DEPARTMENT OF TRANSPORTATION (CALTRANS) STANDARD PLANS AND STANDARD SPECIFICATIONS , CALIFORNIA MUTCD , AND ANY ADDENDUMS THERETO, AND AS SHOWN ON THESE PLANS, SYMBOLS AND ABBREVIATIONS USED ARE SHOWN ON CALTRANS STANDARD PLANS.
3. THERE WILL BE NO INTERFERENCE WITH TRAFFIC SIGNALS OR CROSSWALKS.
4. CONES WILL BE 28" MINIMUM HEIGHT AND HAVE REFLECTORIZED SLEEVES FOR NIGHT WORK.
5. POLICE WILL DIRECT TRAFFIC IF NECESSARY.

TCP FOR:	THE L WORD: "GENERATION Q"
LOCATION:	PARK VIEW CLOSURE FROM 6TH ST TO WILSHIRE BL CITY OF LOS ANGELES, CA
CONTACT:	JENN DUNNE PH# 310-720-1022 PAUL BOYDSTON PH# 760-889-2998
	JCL TRAFFIC SERVICES (213) 622-9775 C31-CA Lic # 805357
DATE: 7-22-19	REVISIONS: TIME CHANGE
DRAFTER:	MARIO MENJIVAR
SCALE:	N.T.S.
FILM LA:	CP